



**Jarmel Kizel**  
ARCHITECTS AND ENGINEERS INC.

42 OKNER PARKWAY  
LIVINGSTON, NEW JERSEY 07039  
TEL: 973-994-9669  
FAX: 973-994-4069  
www.jarmelkizel.com

Architecture  
Engineering  
Interior Design  
Implementation Services

NJ State Board Of Architects Authorization No. 21A000016100  
NJ State Board Of Engineers & Land Surveyors Authorization No. 24GA28053009

ISSUED

| NO. | DATE       | DESCRIPTION        | INT |
|-----|------------|--------------------|-----|
| 01  | 08-18-2025 | INITIAL SUBMISSION | MBJ |
|     |            |                    |     |
|     |            |                    |     |
REVISIONS

| NO. | DATE | DESCRIPTION | INT |
|-----|------|-------------|-----|
|     |      |             |     |
|     |      |             |     |
PRINCIPALS

MATTHEW B. JARMEL, AIA, MBA  
RICHARD JARMEL, PE  
IRWIN H. KIZEL, AIA, PP

ARCHITECTS & ENGINEERS

BEATRIZ BARRERES, RA  
ARMEN B. BOHOSIAN, PE  
JEREMY D. BOYER, AIA  
ANDRZEJ B. BRZDOWSKI, PE  
RUIJUN CHEN, PE  
SHANNON CROWNOVER, PE  
THOMAS D'AMORESCA, PE  
ANDRE E. DIBI, PE  
ANTHONY GIACCHINO, PE, PLS, PP  
GERARD P. GESSARD, PE  
JONATHAN KURBIA, AIA  
KAROLINA PODKANOWICZ, AIA  
RENATA MALDONADO E REZENDE, AIA, LEED AP  
CHERYL SCHWENKER, AIA  
STEVEN J. VAZ, PE

Project:

SWIMQUEST  
SWIMQUEST LLC  
580 VALLEY ROAD  
TOWNSHIP OF MONTCLAIR  
ESSEX COUNTY, NJ

Project Number:

SQ24-312

Scale:

AS NOTED

Drawn By:

SH

Approved By:

KP

Drawing Name:

SCHEMATIC FLOOR PLANS

Drawing Number:

SD-100


OF

Initial Date: 08-18-2025


DESIGN PROFESSIONAL OF RECORD

*Matthew B. Jarmel*

MATTHEW B. JARMEL, AIA, MBA  
NJ LIC. 21A0001297

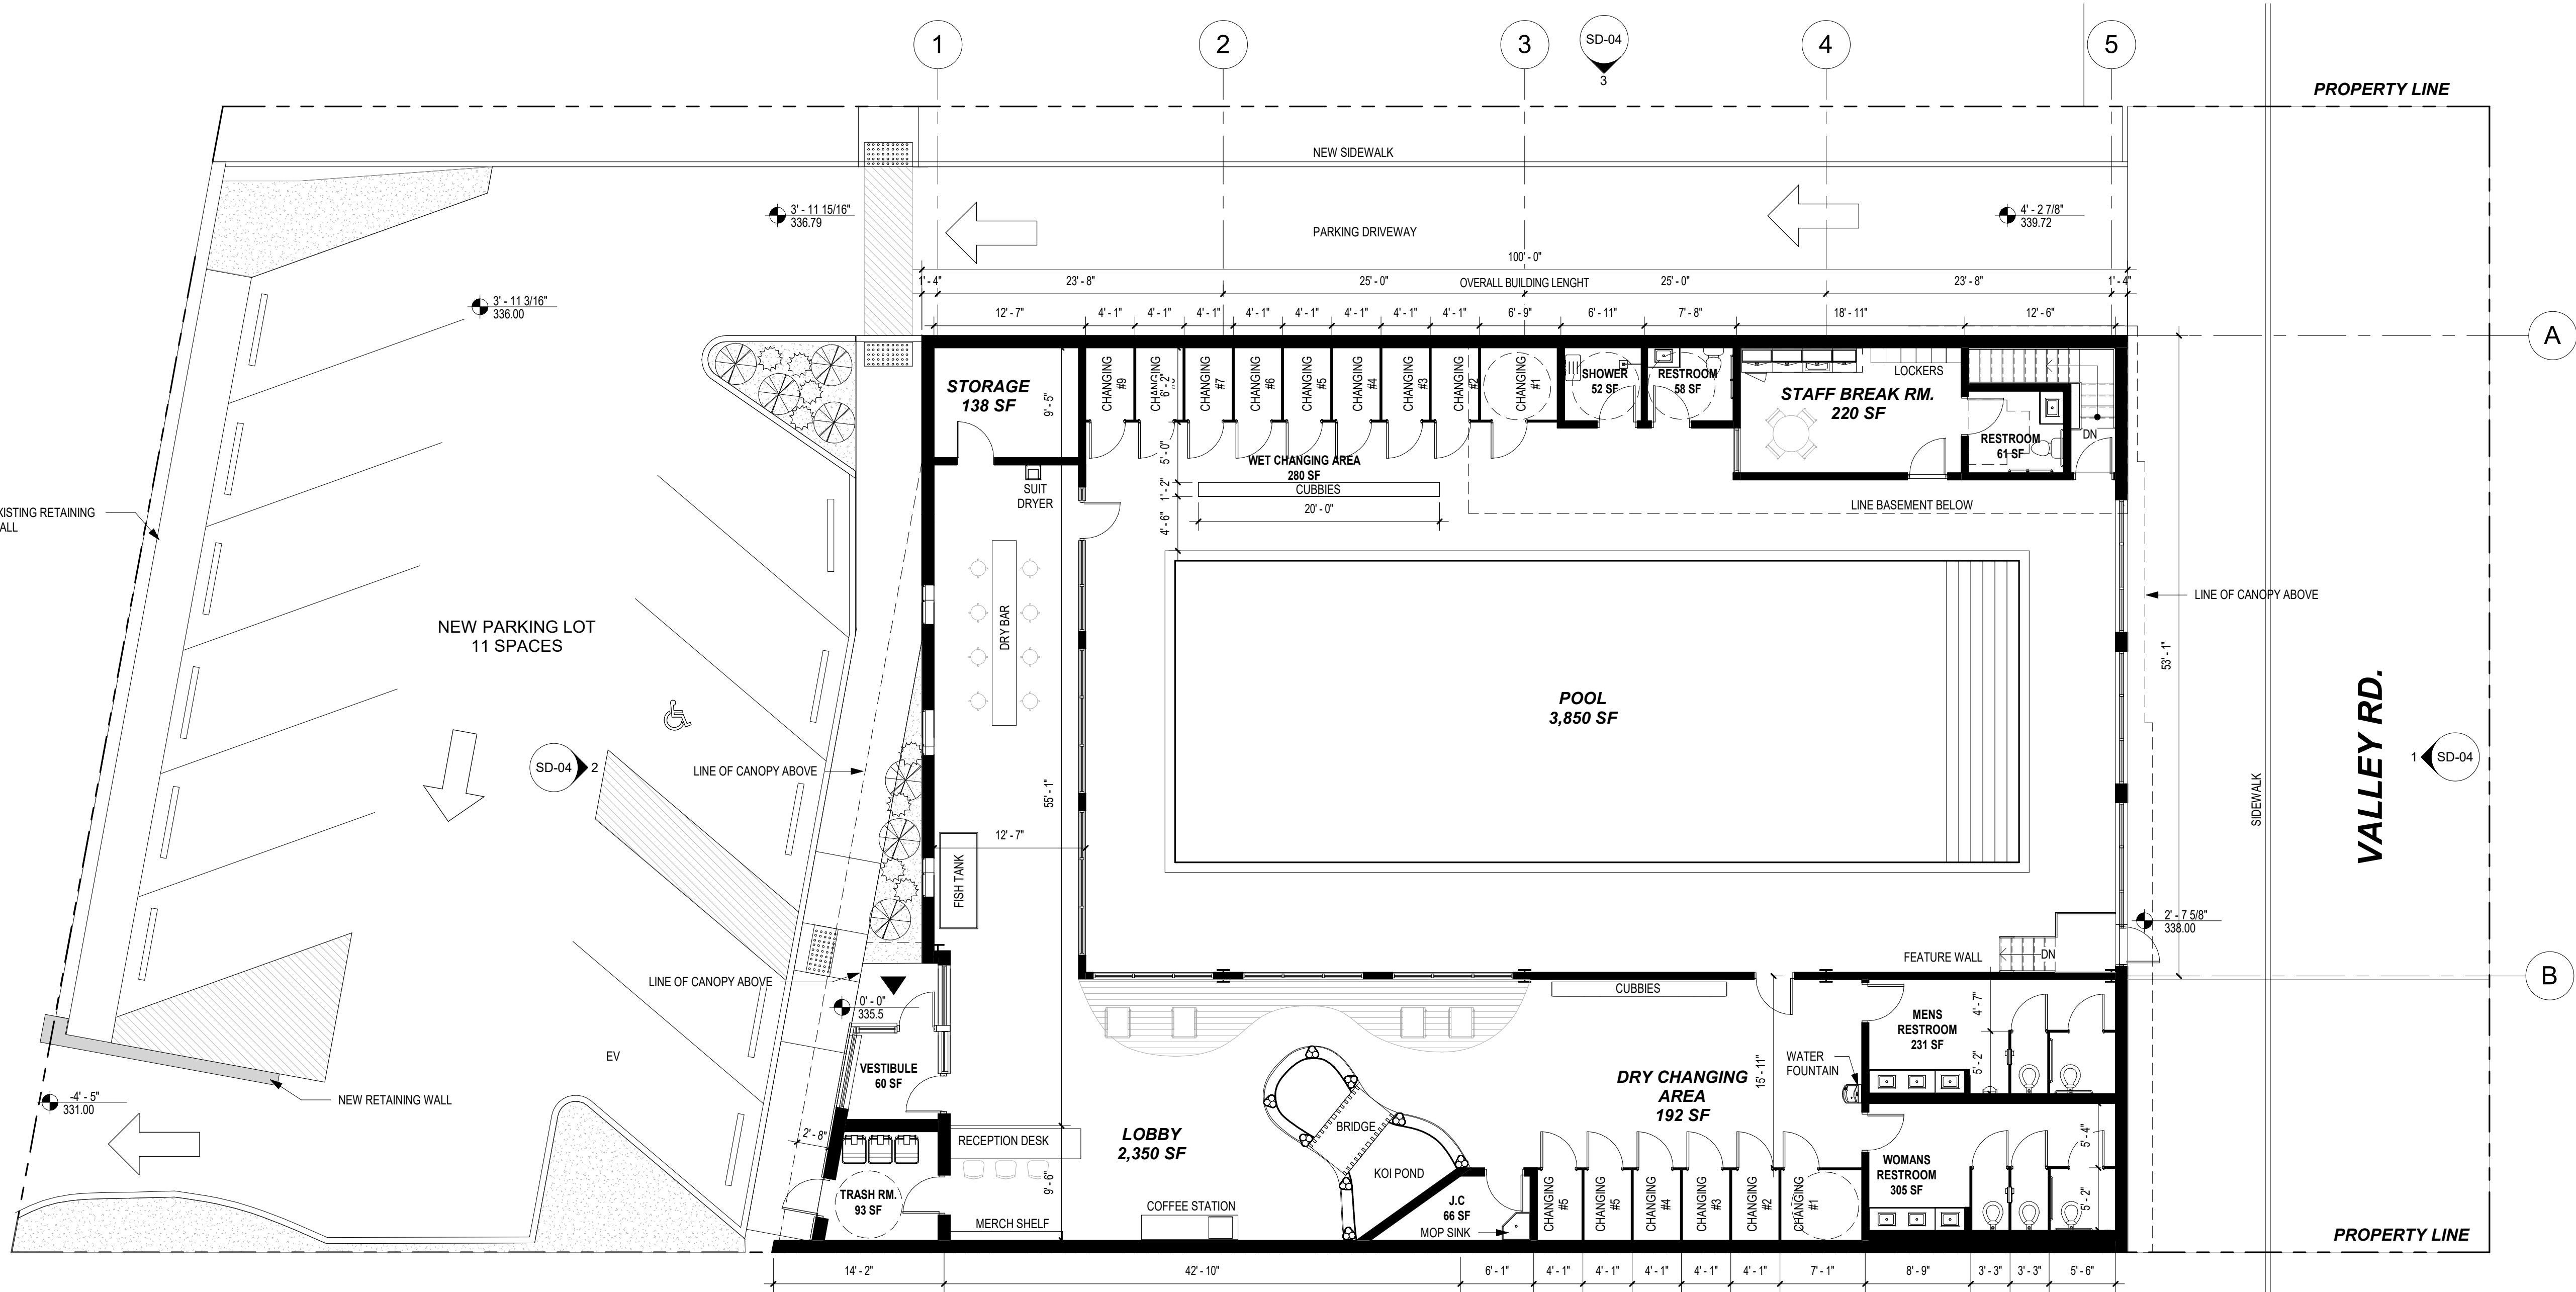

1 1ST FLOOR PLAN  
1/8" = 1'-0"

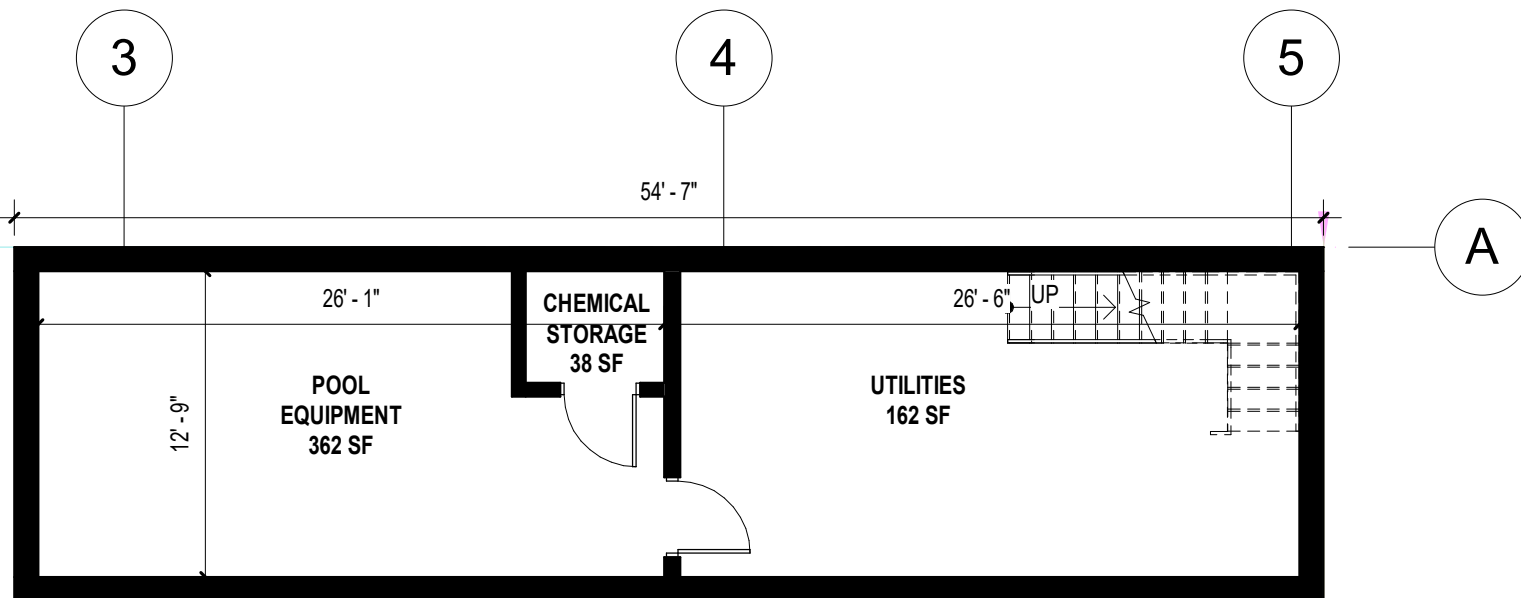

2 BASEMENT PLAN  
1/8" = 1'-0"



## ISSUED

[illegible]

## REVISIONS

[illegible]

## PRINCIPALS

MATTHEW B. JARMEL, AIA, MBA

RICHARD JARMEL, PE

IRWIN H. KIZEL, AIA, PP

**ARCHITECTS & ENGINEERS**

BEATRIZ BARRERES, RA  
ARMEN B. BOHOSSIAN, PE  
JEREMY D. BOYER, PE  
ANDRZEJ B. BRZOWOWSKI, PE  
RUIQIN CHEN, PE  
SHANNON CROWNOVER, PE  
THOMAS DAFONSECA, PE  
ANDRE E. DIBI, PE  
ANTHONY FACCHINO, PE, PLS, PP  
GERARD P. GESARIO, PE  
JONATHAN KUYBIDA, AIA  
KAROLINA PODKANOWICZ, AIA  
RENATA MALDONADO E REZENDE, AIA, LEED AP  
CHERYL SCHWEIKER, PE  
STEVEN J. VAZ, PE

Project:

SWIMQUEST  
SWIMQUEST LLC  
580 VALLEY ROAD  
TOWNSHIP OF MONTCLAIR  
ESSEX COUNTY, NJ

Project Number:

SQ24-31

|  |        |
|--|--------|
|  | Scale: |
|--|--------|

AS NOTED

Drawn By:

8

|  |          |
|--|----------|
|  | Approved |
|--|----------|

KF

Drawing Name:

ROOF PLAN

|  |                |
|--|----------------|
|  |                |
|  | Drawing Number |

SD-101


Q

Initial Date: 08-18-2025


## DESIGN PROFESSIONAL OF RECORD

MATTHEW B. JARMEL, AIA, MBA

MATTHEW B. JARMEL, AIA, MBA

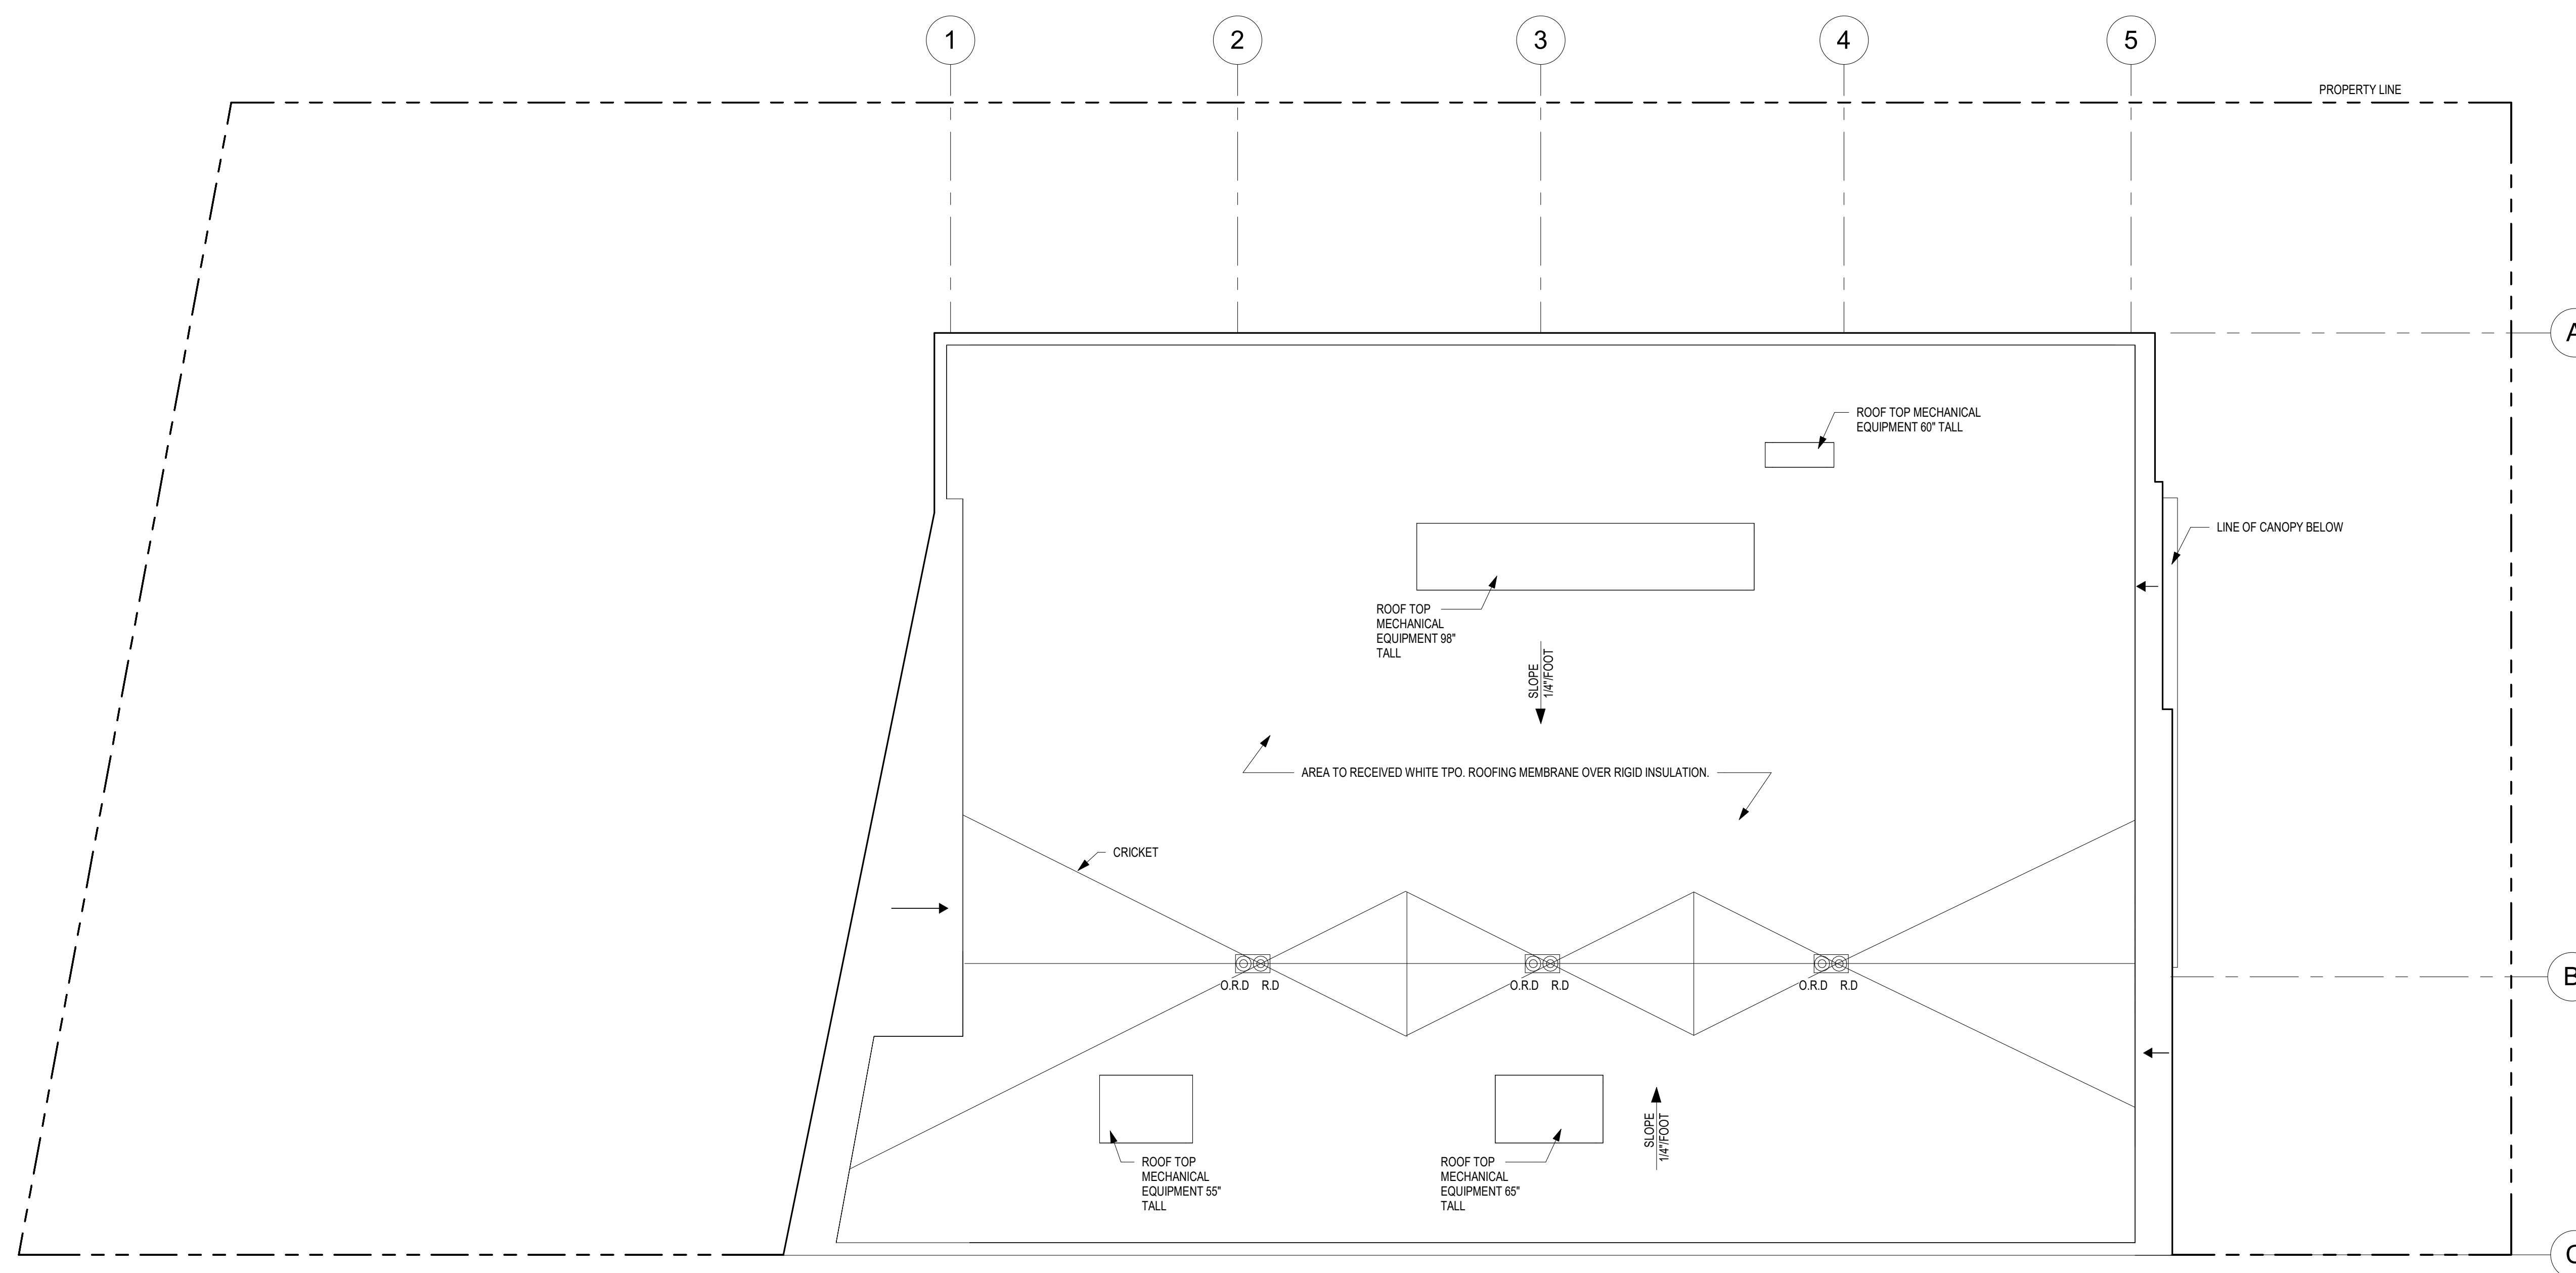

1 ROOF PLAN  
1/8" = 1'-0"

 





**Jarmel Kizel**

ARCHITECTS AND ENGINEERS INC.  
42 OKNER PARKWAY  
LIVINGSTON, NEW JERSEY 07039  
TEL: 973-994-9669  
FAX: 973-994-4069  
www.jarmelkizel.com

Architecture  
Engineering  
Interior Design  
Implementation Services

NJ State Board Of Architects Authorization No. 21AC00016100  
NJ State Board Of Engineers & Land Surveyors Authorization No. 24GA2803009

ISSUED

| NO. | DATE       | DESCRIPTION        | INT |
|-----|------------|--------------------|-----|
| 01  | 08-18-2025 | INITIAL SUBMISSION | MBJ |
|     |            |                    |     |
|     |            |                    |     |
REVISIONS

| NO. | DATE | DESCRIPTION | INT |
|-----|------|-------------|-----|
|     |      |             |     |
|     |      |             |     |
PRINCIPALS

MATTHEW B. JARMEL, AIA, MBA  
RICHARD JARMEL, PE  
IRWIN H. KIZEL, AIA, PP  
**ARCHITECTS & ENGINEERS**  
BEATRIZ BARRERES, RA  
ARMEN B. BOGHOSIAN, PE  
JEREMY D. BOYER, AIA  
ANDRZEJ B. BRZDOWSKI, PE  
RUIJUN CHEN, PE  
SHANNON CROWNOVER, PE  
THOMAS INFONSECA, PE  
ANDRE E. DIBI, PE  
ANTHONY FACCHINO, PE, PLS, PP  
GERARD P. GERARDI, PE  
JONATHAN KURDEA, AIA  
KAROLINA PODKANOWICZ, AIA  
RENATA MALDONADO E REZENDE, AIA, LEED AP  
CHERYL SCHWEIGER, AIA  
STEVEN J. VAZ, PE

Project:

SWIMQUEST  
SWIMQUEST LLC  
580 VALLEY ROAD  
TOWNSHIP OF MONTCLAIR  
ESSEX COUNTY, NJ

Project Number:

SQ24-312

Scale:

AS NOTED

Drawn By:

SH

Approved By:

KP

Drawing Name:

BUILDING ELEVATIONS

Drawing Number:

**SD-04**


OF

Initial Date: 08-18-2025

DESIGN PROFESSIONAL OF RECORD


*Matthew B. Jarmel*

MATTHEW B. JARMEL, AIA, MBA  
NJ LIC. 2144912787

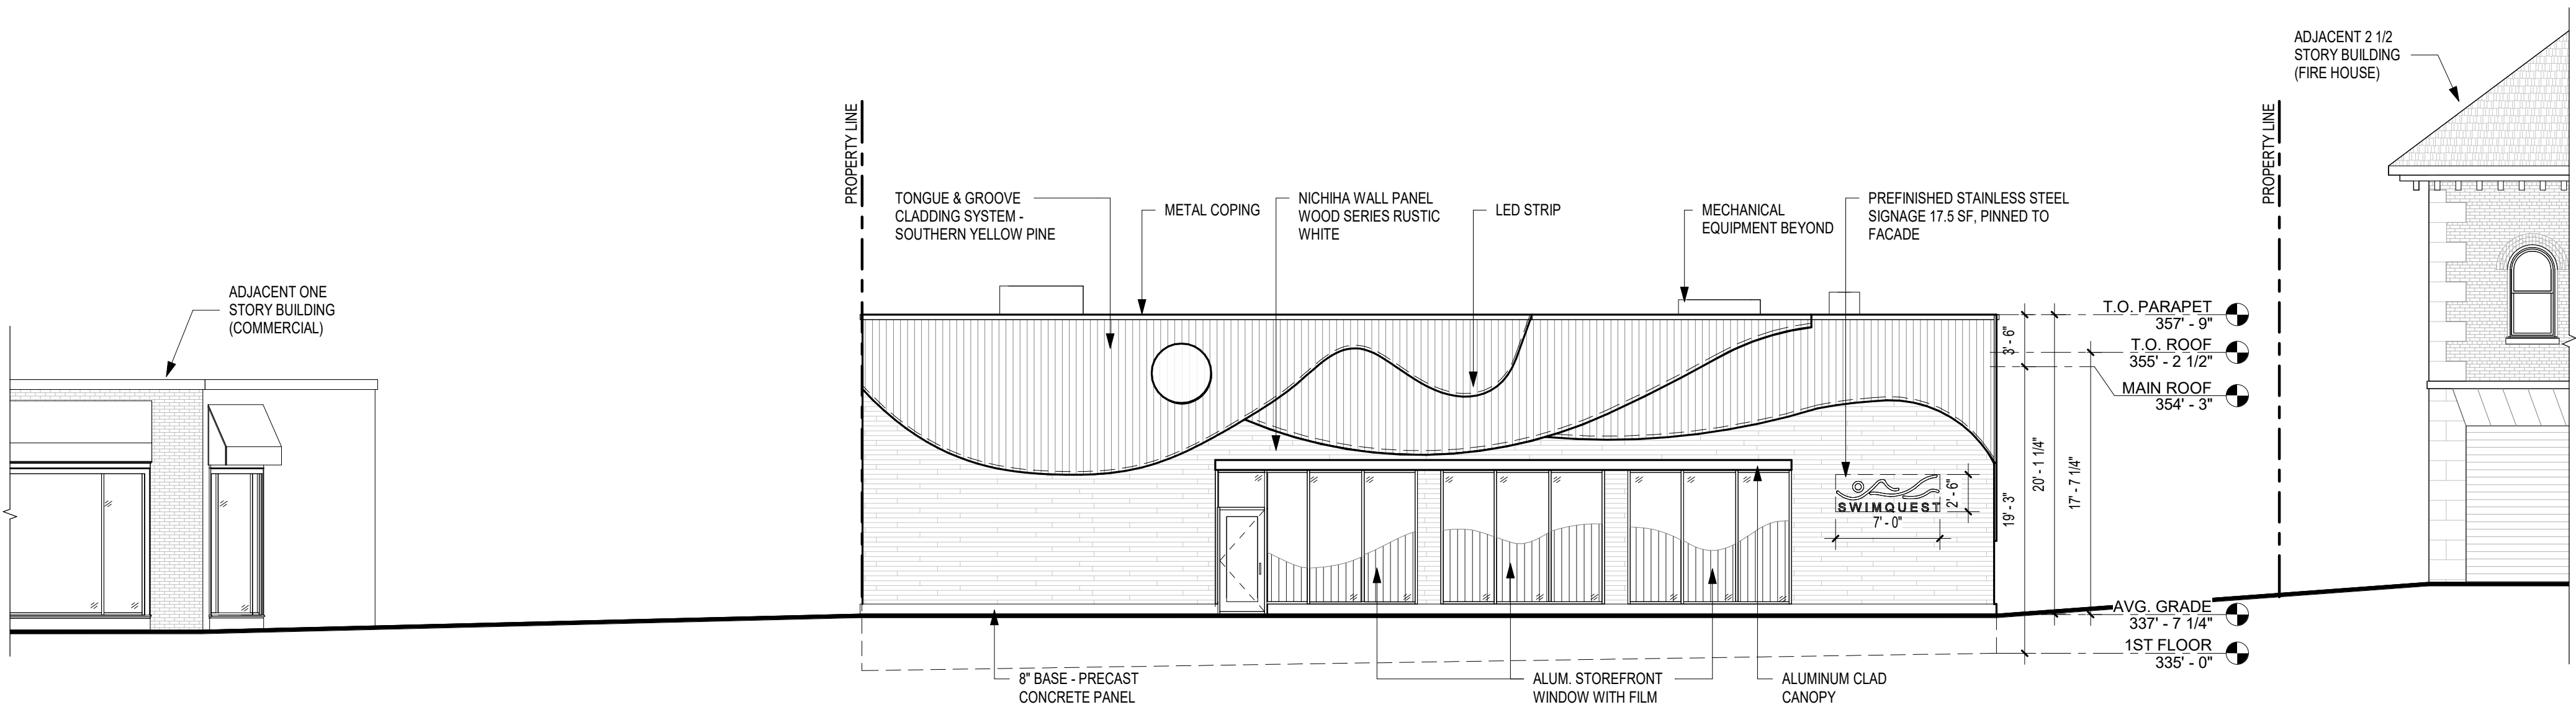


BUILDING ELEVATION - EAST (FRONT)

1/8" = 1'-0"

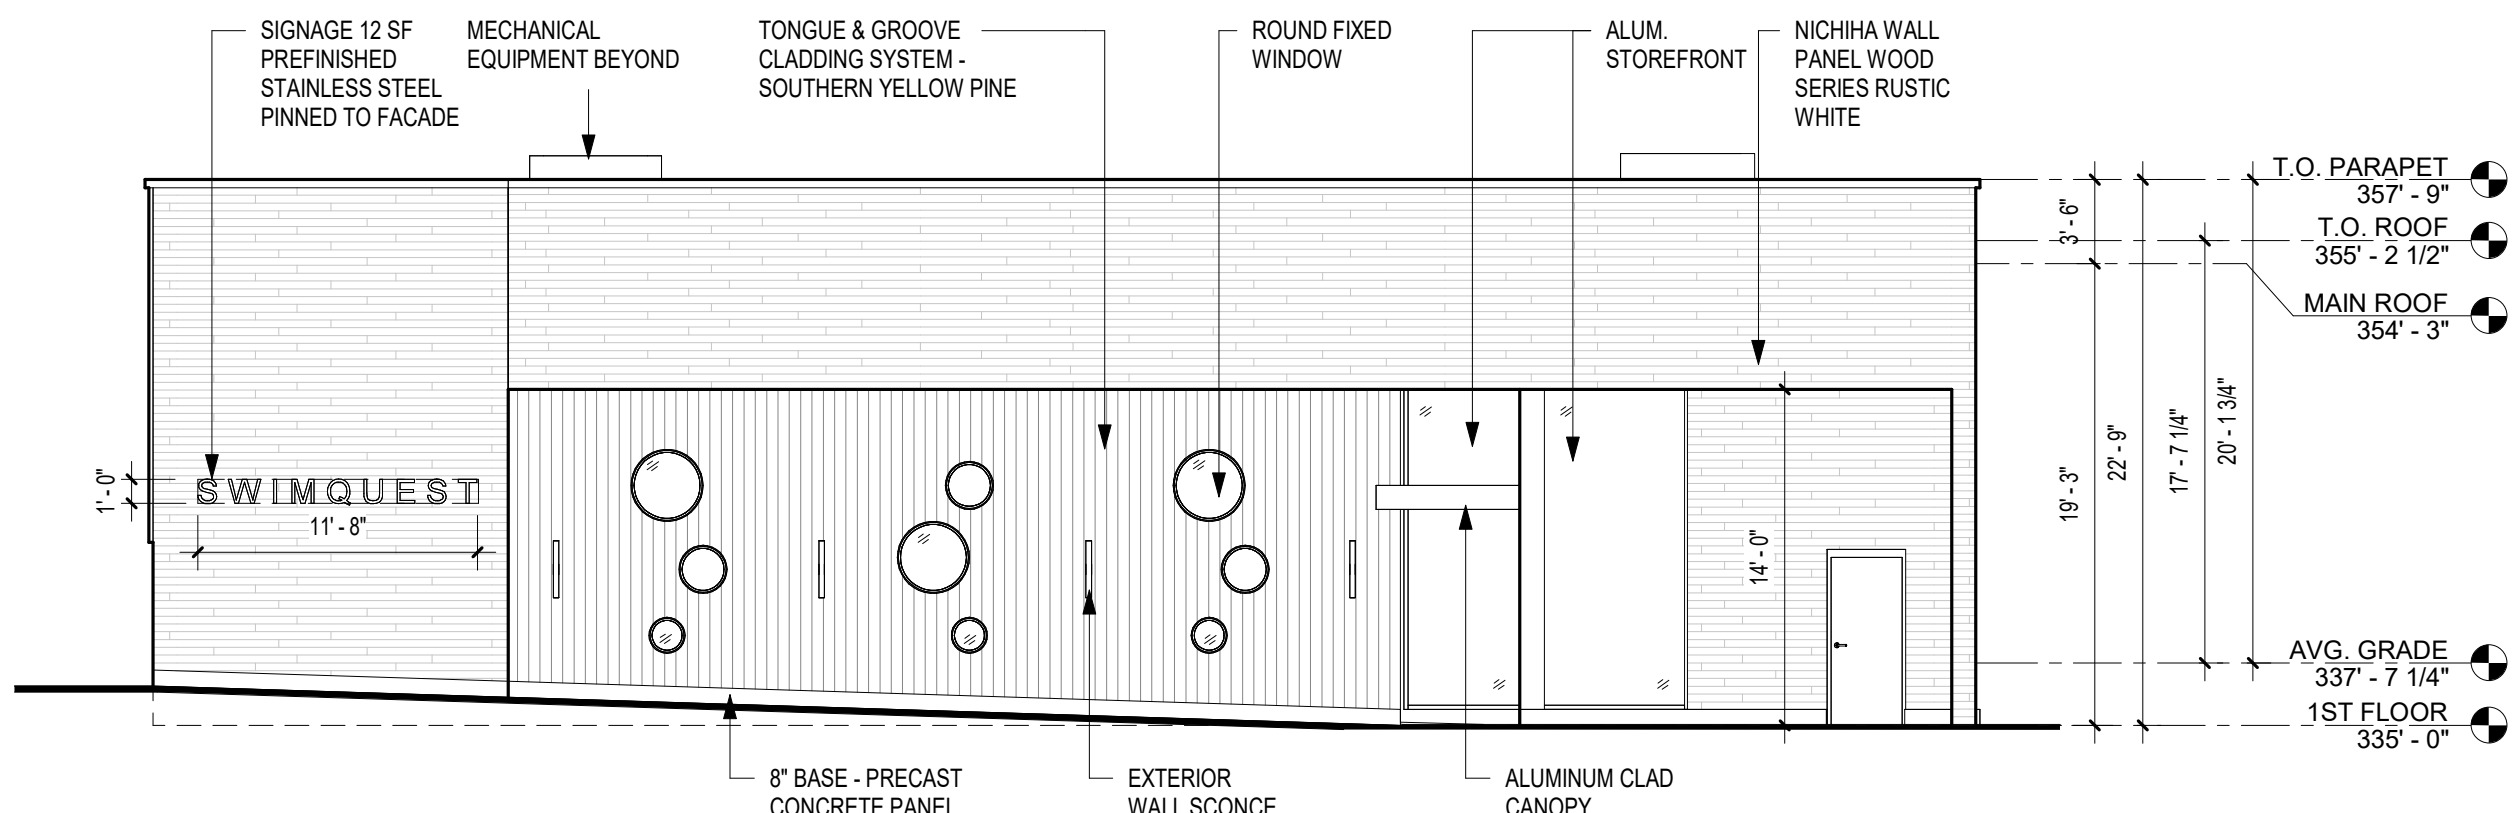


BUILDING ELEVATION - WEST (REAR)

1/8" = 1'-0"

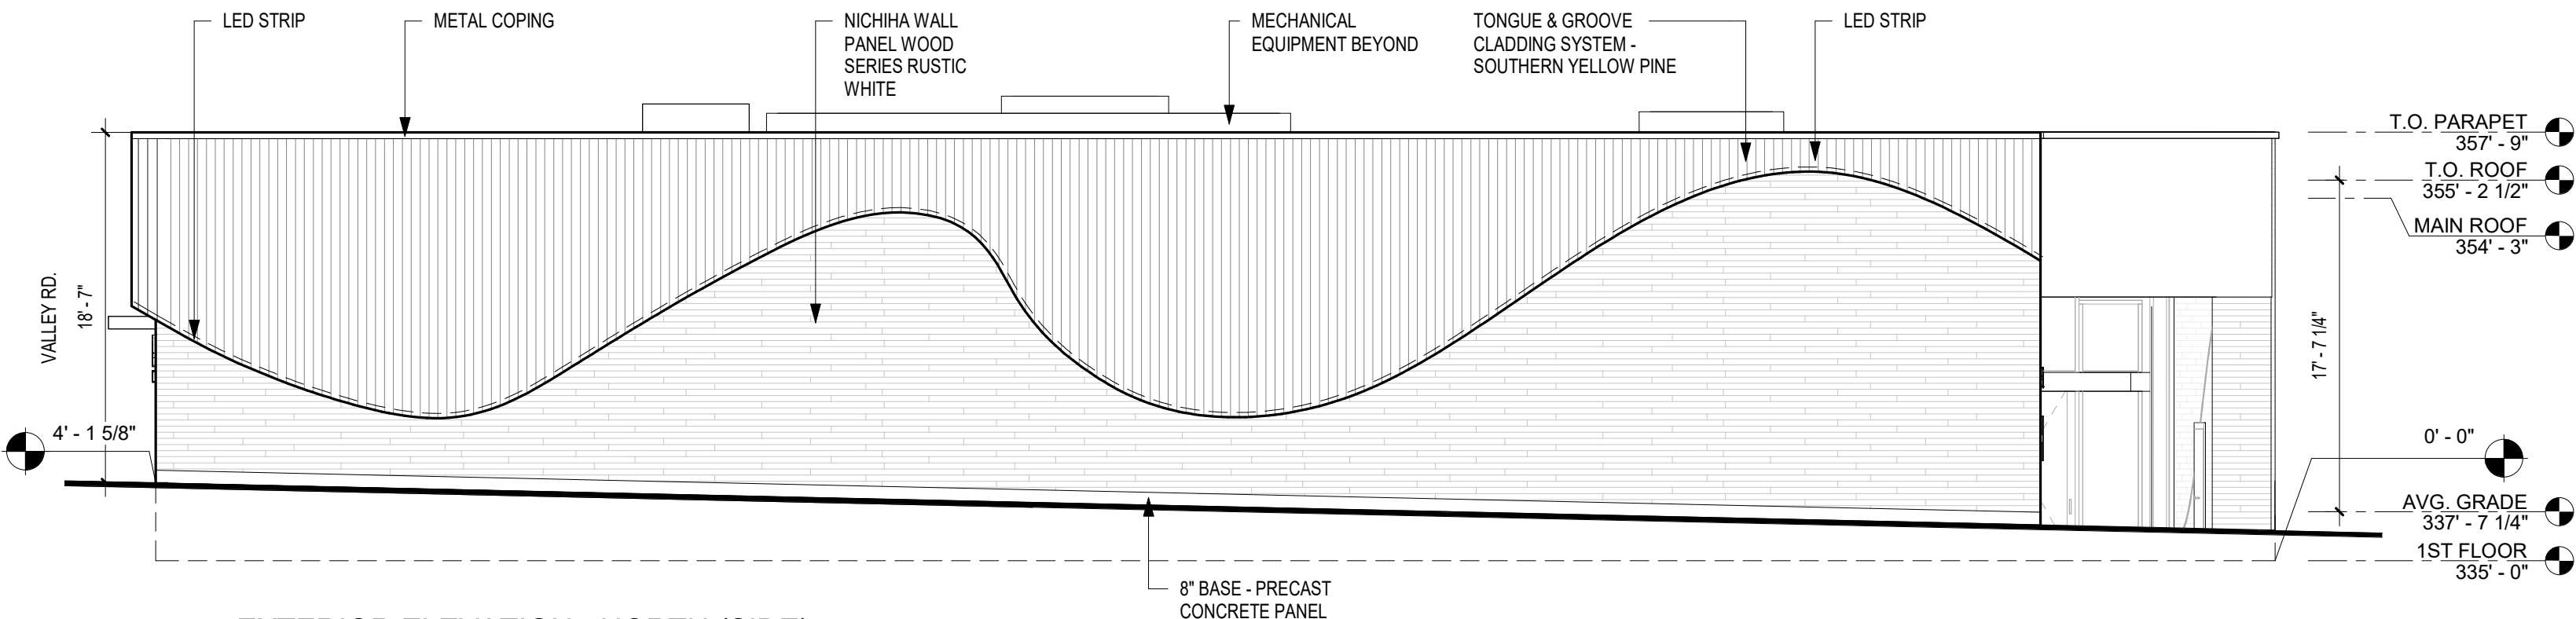



EXTERIOR ELEVATION - NORTH (SIDE)

1/8" = 1'-0"

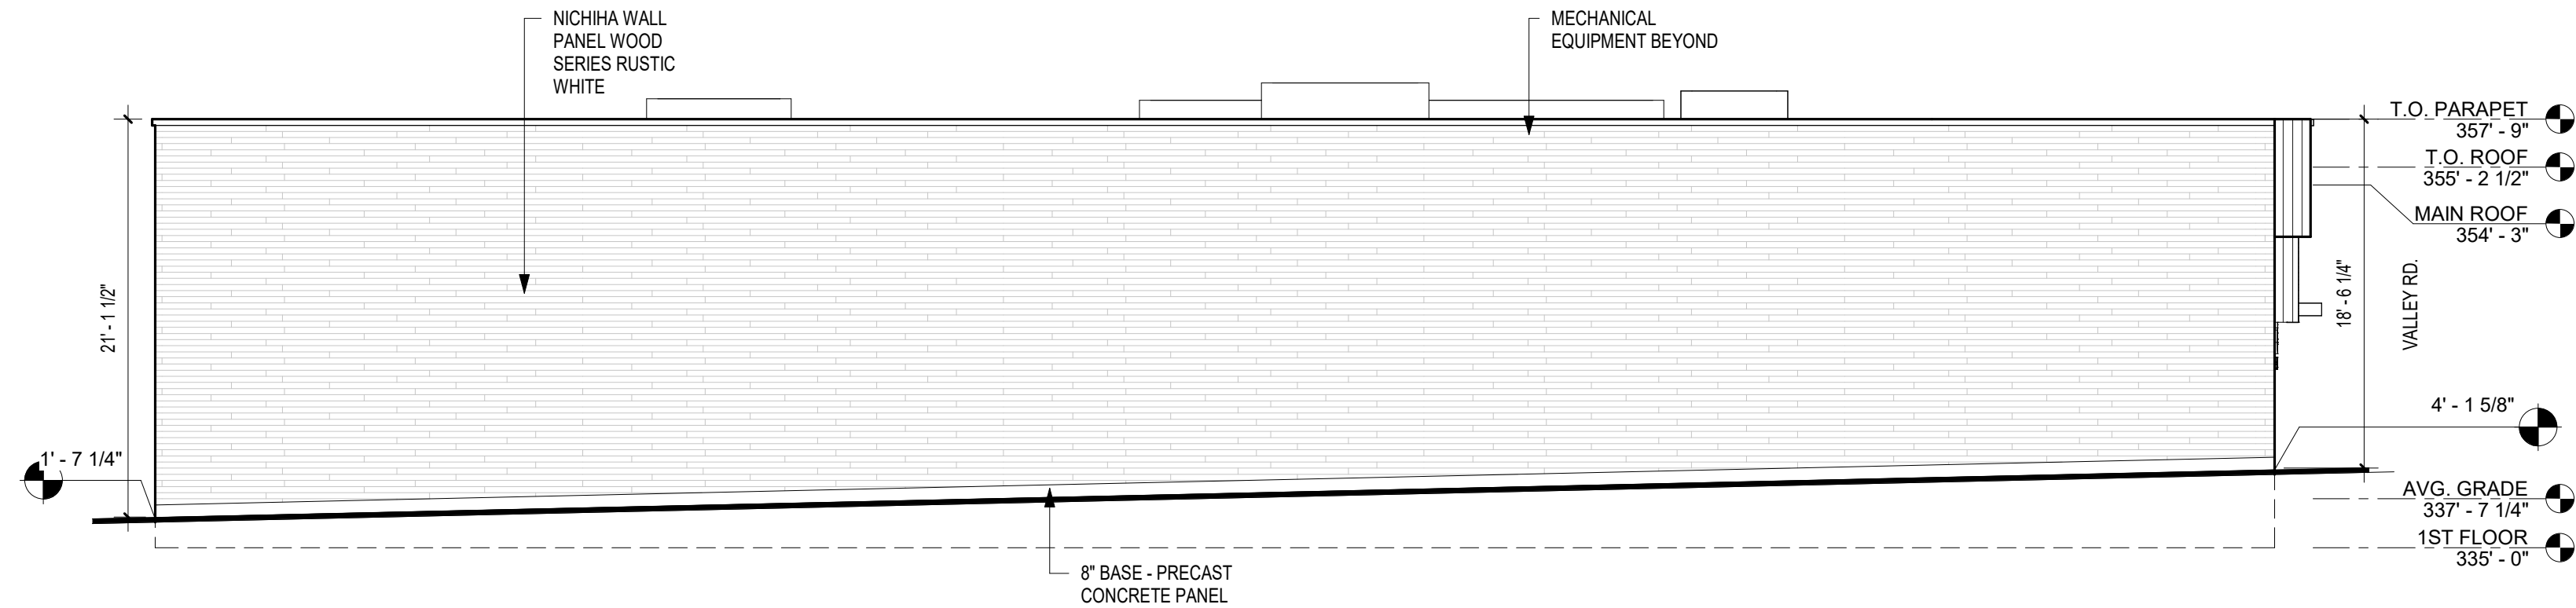

EXTERIOR ELEVATION - SOUTH (SIDE)

1/8" = 1'-0"

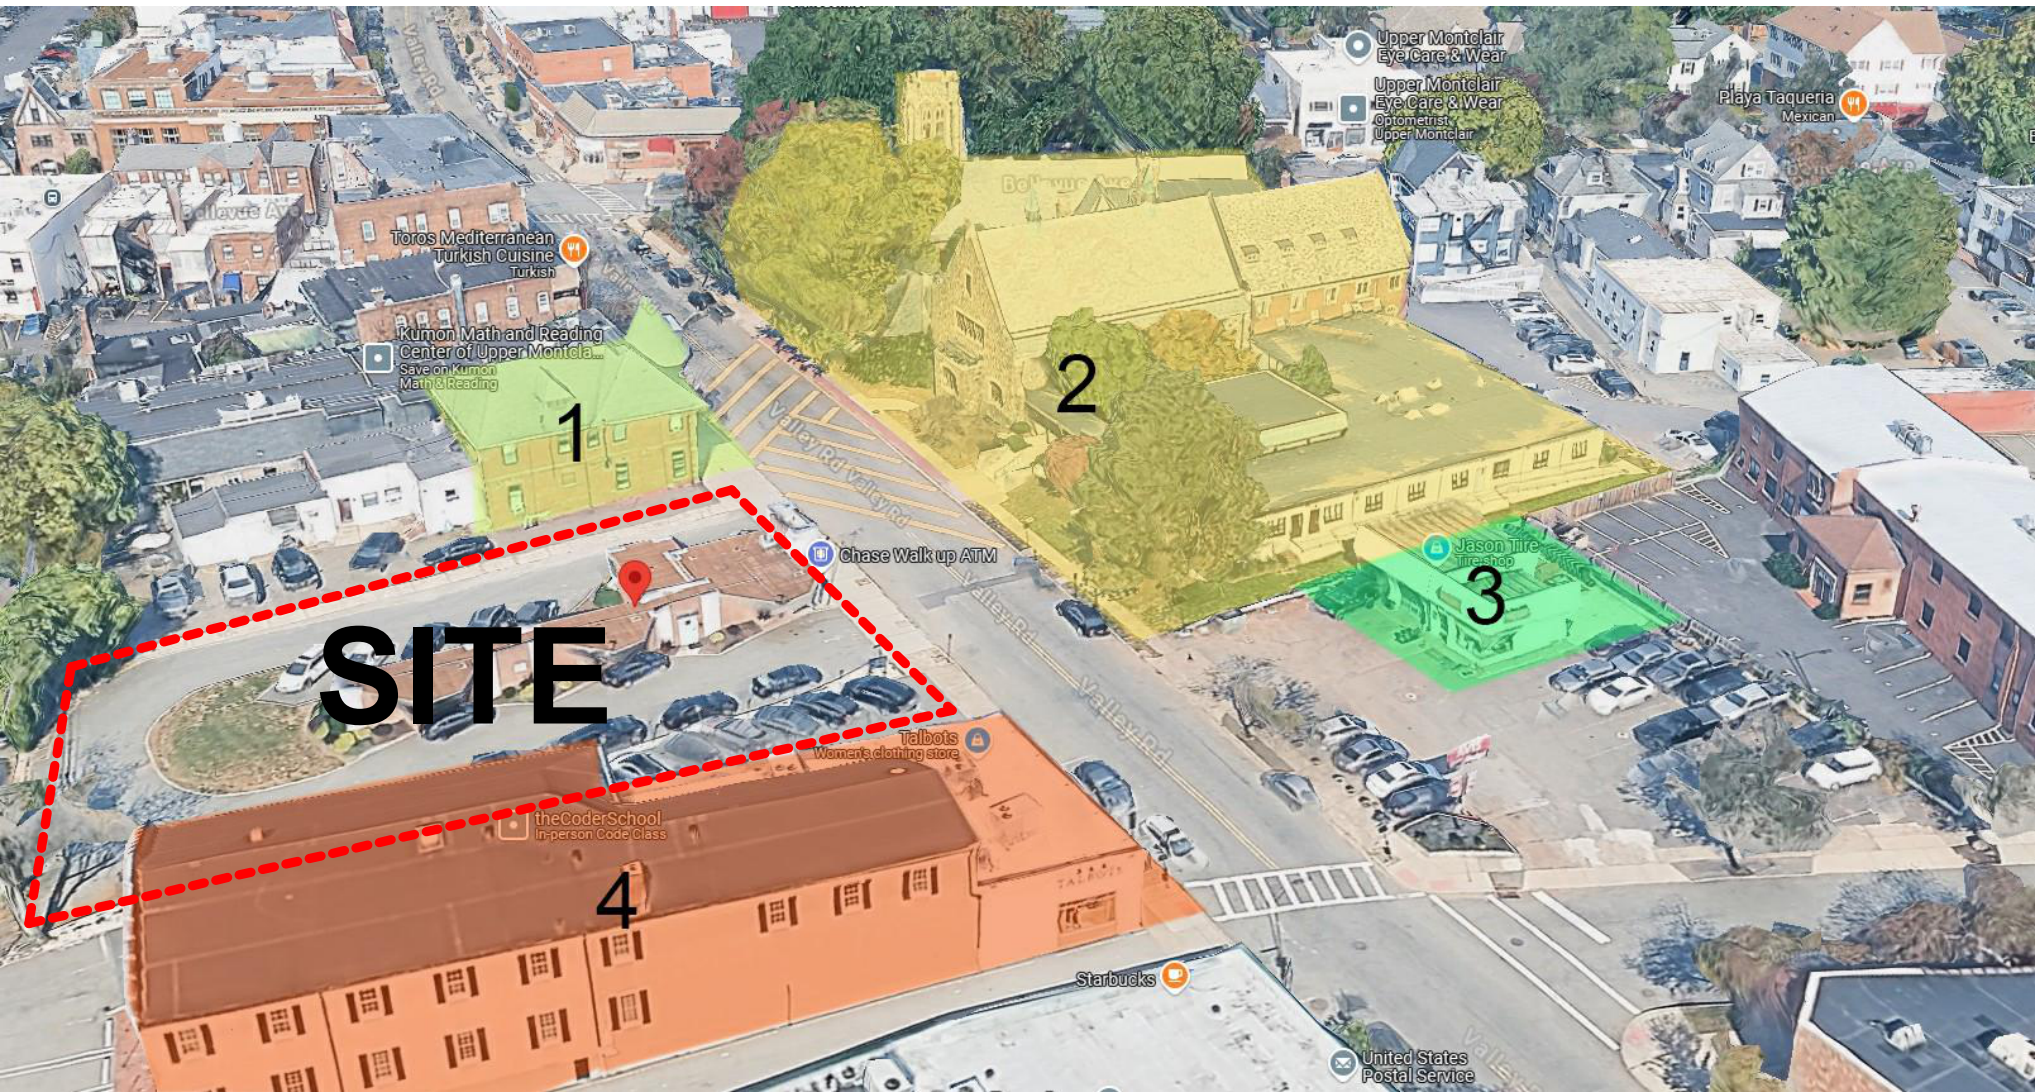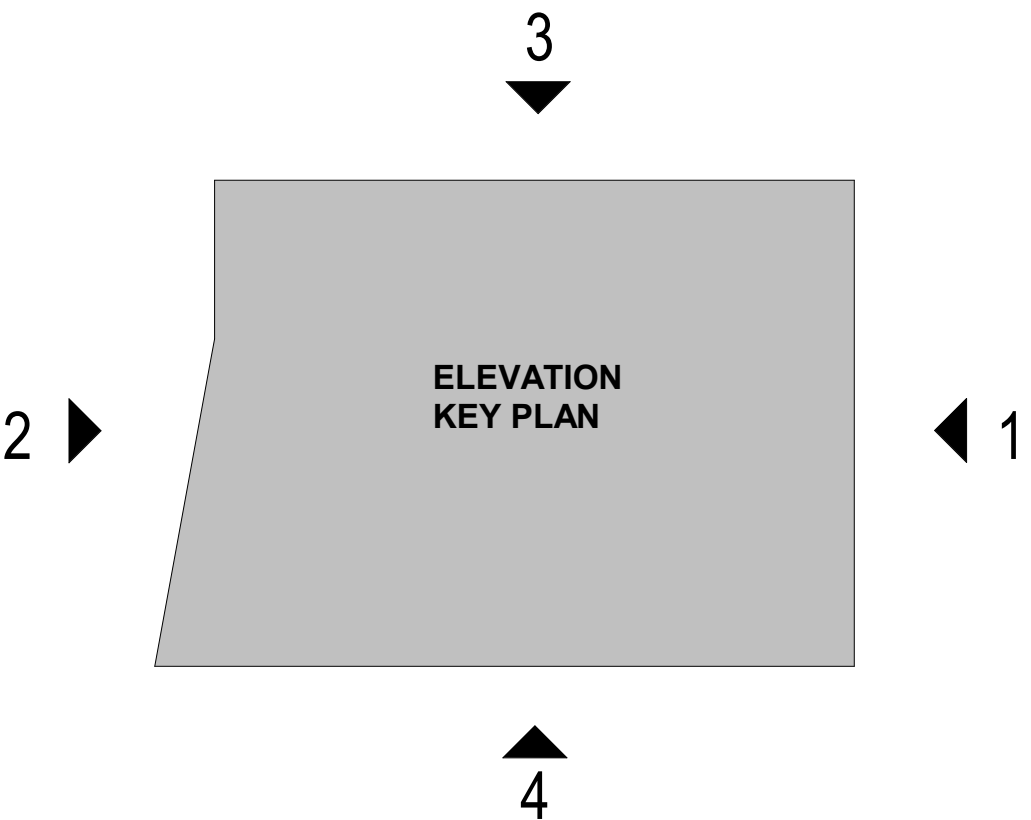

SITE NEIGHBORING BUILDINGS



1 FIRE DEPARTMENT



2 ST JAMES' EPISCOPAL CHURCH



3 JASON TIRE



4 CLOTHING STORE/ OFFICES BUILDING






1 REAR PARKING LOT 3D VIEW (OPTION 1)

MATERIAL SAMPLES - OPTION 1



NICHIHA WALL PANEL  
WOOD SERIES RUSTIC  
WHITE

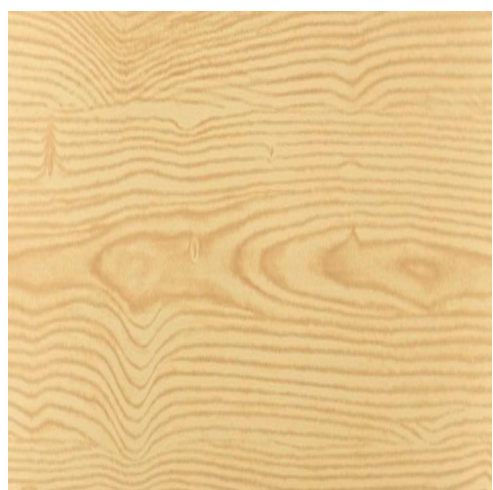

TONGUE & GROOVE  
CLADDING SYSTEM -  
SOUTHERN YELLOW PINE



**Jarmel Kizel**  
ARCHITECTS AND ENGINEERS INC.

42 OKNER PARKWAY  
LIVINGSTON, NEW JERSEY 07039  
TEL: 973-994-9669  
FAX: 973-994-4069  
www.jarmelkizel.com

Architecture  
Engineering  
Interior Design  
Implementation Services

NJ State Board Of Architects Authorization No. 21AC00016100  
NJ State Board Of Engineers & Land Surveyors Authorization No. 24GA28053009

ISSUED

| NO. | DATE       | DESCRIPTION        | INT |
|-----|------------|--------------------|-----|
| 01  | 08-18-2025 | INITIAL SUBMISSION | MBJ |
|     |            |                    |     |
|     |            |                    |     |
REVISIONS

| NO. | DATE | DESCRIPTION | INT |
|-----|------|-------------|-----|
|     |      |             |     |
|     |      |             |     |
PRINCIPALS

MATTHEW B. JARMEL, AIA, MBA  
RICHARD JARMEL, PE  
IRWIN H. KIZEL, AIA, PP

ARCHITECTS & ENGINEERS

BEATRIZ BARRERES, RA  
ARMEN B. BOGHOSIAN, PE  
JEREMY D. BOYER, AIA  
ANDRZEJ B. BRZDOWSKI, PE  
RUIJUN CHEN, PE  
SHANNON CROWNOVER, PE  
THOMAS D'AMORESE, PE  
ANDRE E. DIBI, PE  
ANTHONY TACCHINO, PE, PLS, PP  
GERARD P. GERRARD, PE  
JONATHAN KUPIDIA, AIA  
KAROLINA PODKANOWICZ, AIA  
RENATA MALDONADO E REZENDE, AIA, LEED AP  
CHERYL SCHWEIGER, AIA  
STEVEN J. VAZ, PE

Project:

SWIMQUEST  
SWIMQUEST LLC  
580 VALLEY ROAD  
TOWNSHIP OF MONTCLAIR  
ESSEX COUNTY, NJ

Project Number:

SQ24-312

Scale:

AS NOTED

Drawn By:

DS

Approved By:

KP

Drawing Name:

3D - OPTION 1

Drawing Number:

SD-05

OF

Initial Date:

08-18-2025

DESIGN PROFESSIONAL OF RECORD

*Matthew B. Jarmel*

MATTHEW B. JARMEL, AIA, MBA  
NJ LIC. 2144912787





1 FRONT 3D VIEW (OPTION 1)



**Jarmel Kizel**

ARCHITECTS AND ENGINEERS INC.  
42 OKNER PARKWAY  
LIVINGSTON, NEW JERSEY 07039  
TEL: 973-994-9669  
FAX: 973-994-4069  
www.jarmelkizel.com

Architecture  
Engineering  
Interior Design  
Implementation Services

NJ State Board Of Architects Authorization No. 21AC00016100  
NJ State Board Of Engineers & Land Surveyors Authorization No. 24GA28053009

ISSUED

| NO. | DATE       | DESCRIPTION        | INT |
|-----|------------|--------------------|-----|
| 01  | 08-18-2025 | INITIAL SUBMISSION | MBJ |
|     |            |                    |     |
|     |            |                    |     |
REVISIONS

| NO. | DATE | DESCRIPTION | INT |
|-----|------|-------------|-----|
|     |      |             |     |
|     |      |             |     |
PRINCIPALS

MATTHEW B. JARMEL, AIA, MBA  
RICHARD JARMEL, PE  
IRWIN H. KIZEL, AIA, PP

ARCHITECTS & ENGINEERS

BEATRIZ BARRERES, RA  
ARMEN B. BOGHOSIAN, PE  
JEREMY D. BOYER, AIA  
ANDRZEJ B. BRZDOWSKI, PE  
RUIJUN CHEN, PE  
SHANNON CROWNOVER, PE  
THOMAS D'AMORESCA, PE  
ANDRE E. DIBI, PE  
ANTHONY FACCHINO, PE, PLS, PP  
GERARD P. GERARD, PE  
JONATHAN KURBIA, AIA  
KAROLINA PODKANOWICZ, AIA  
RENATA MALDONADO E REZENDE, AIA, LEED AP  
CHERYL SCHWEIKER, AIA  
STEVEN J. VAZ, PE

Project:

SWIMQUEST  
SWIMQUEST LLC  
580 VALLEY ROAD  
TOWNSHIP OF MONTCLAIR  
ESSEX COUNTY, NJ

Project Number:

SQ24-312

Scale:

AS NOTED

Drawn By:

DS

Approved By:

KP

Drawing Name:

3D - OPTION 1

Drawing Number:

SD-06

OF

Initial Date:

08-18-2025

DESIGN PROFESSIONAL OF RECORD

MATTHEW B. JARMEL, AIA, MBA  
NJ LIC. 2144912787